BIKE PLAN INVENTORY AND ANALYSIS

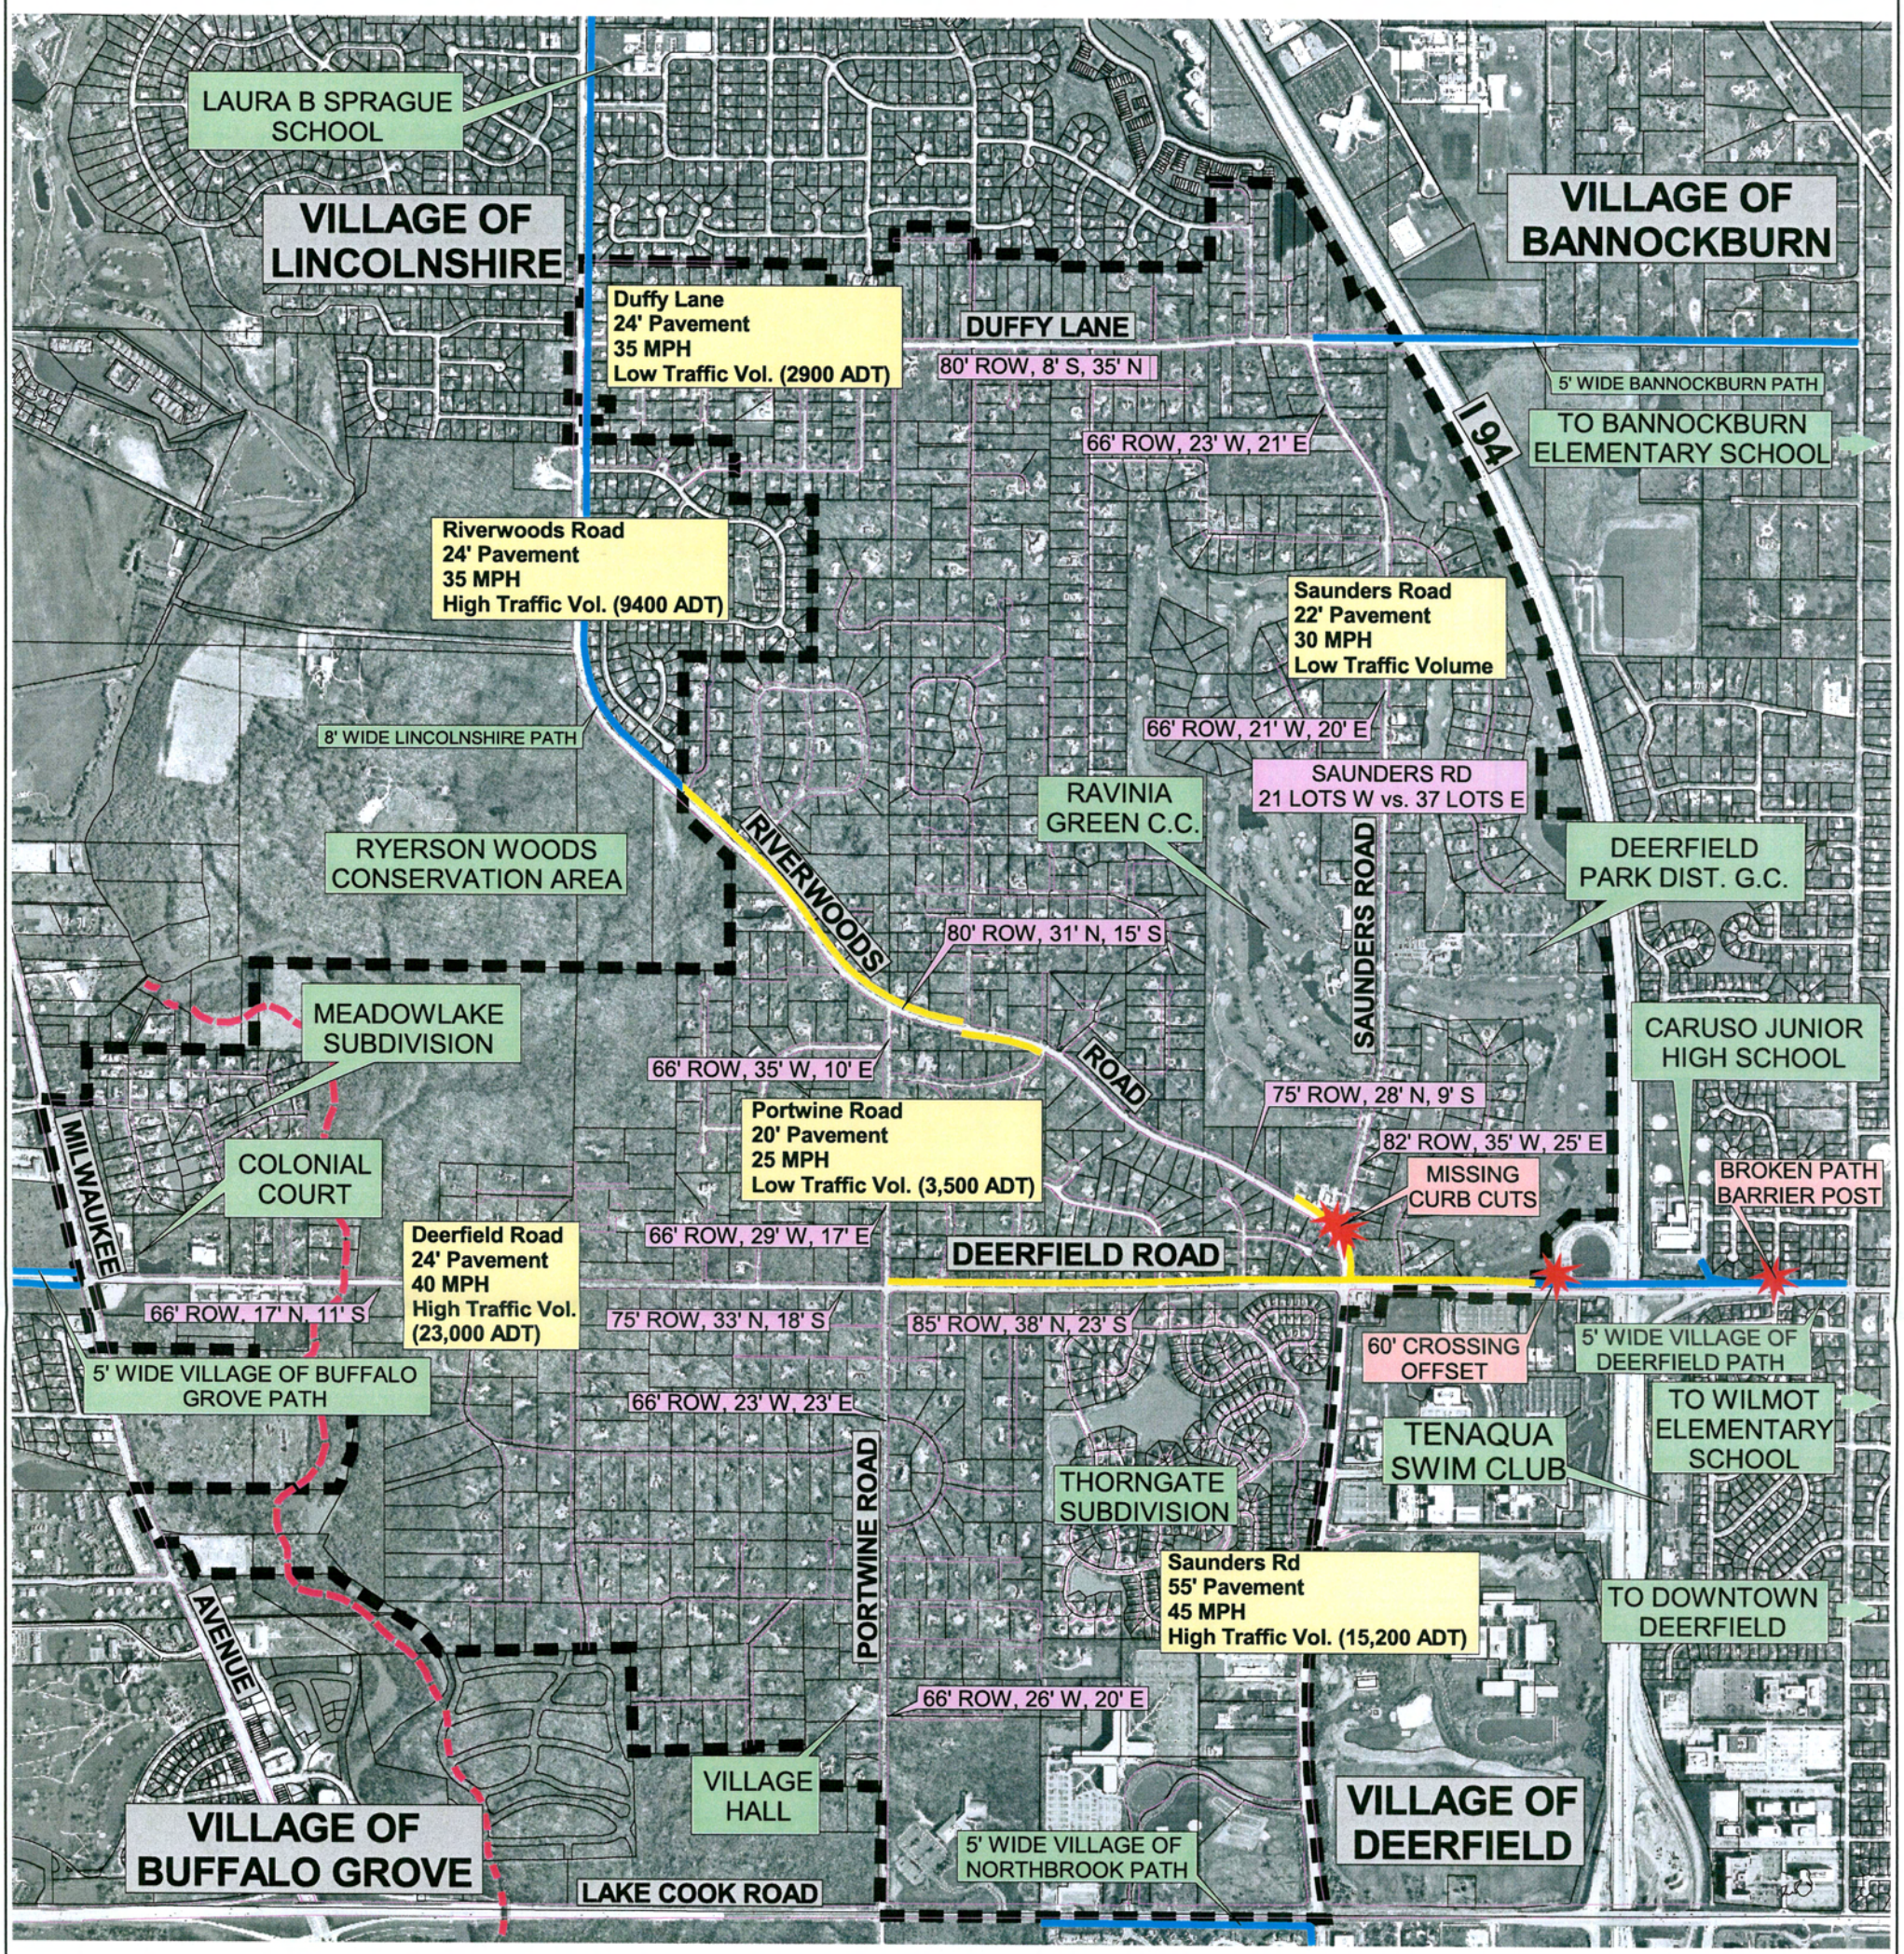

NOTE: NONE OF RIVERWOODS' ROADWAYS HAVE PAVED SHOULDERS OR BIKE LANES

VILLAGE OF RIVERWOODS BIKE PLAN

INVENTORY LEGEND

- Street Right Of Way
- Existing Riverwoods Path
- Other's Existing Path
- Proposed Des Plaines River Trail
- Riverwoods Village Limit
- Hazard
- Ownership Lot Lines
- SCHOOL — Destinations
- 40 MPH — Road Data
- CURB — Hazard Description
- 66' ROW — Right Of Way Data *

* Right of Way Data Includes Total Width and Widths From Pavement Edge To Right Of Way Boundary

N

0 500 1000 1500 Feet

SCHREIBER/ANDERSON ASSOCIATES
Landscape Architects/Engineers/Urban Designers/Land Planners
1435 East Main Street Madison, WI 53703 608-255-0800

March 4, 2003
Project No. 1831